OFFICE OF THE DISTRICT FIRE OFFICER, KARNATAKA FIRE & EMERGENCY SERVICES, ANJANAPURA FIRE STATION, BENGALURU- 560 108

C.No: 23/DFO/AFS/BLR/RFSCR/2025. **Dated: 21-07-2025**

"Annexure-2"

To,

The Authorized signatory,
Ryan International Academy,
No.141/1, 141/2, 141/3 & 141/4,
BM Kaval, Kengeri Hobli,
Bengaluru – 560 082.

Sir,

Sub Renewal of **"Fire Safety Compliance report"** with respect to fire prevention, fighting and evacuation measures maintained **"Ryan International Academy, No.141/1, 141/2, 141/3 & 141/4, BM Kaval, Kengeri Hobli, Bengaluru – 560 082"- reg.**

Ref 1) C.No:11/FSR/DFO/NBFS/2023; Date: 06-04-2023
2) C.No:34/CC/DFO/NBFS/2024; Date: 26/07/2024
3) Your request letter dated: 15-07-2025
4) Inspection report No.17/FSO/AFS/BLR/2025; D:- 18-07-2025.

<<<@@@@@>>>

With reference to the above cited subject, as per reference (1) a conditional Fire Safety Recommendation was issued to the premises of **"Ryan International Academy, No.141/1, 141/2, 141/3 & 141/4, BM Kaval, Kengeri Hobli, Bengaluru – 560 082"** with a condition to fulfill the recommendations issued. Then after as per reference (2) the same management has taken fire safety compliance report.

With reference cited (3) above, the management of **'Ryan International Academy'** had requested for renewal of fire safety compliance report from our department. In this regard the above school building was inspected by Fire station officer, Anjanapura on 18-07-2025 and prepared the inspection report as reference cited (4) above, and recommended to renewal fire safety compliance report.

Under the above circumstance the Karnataka Fire & Emergency Services Department is issuing the "**Fire Safety Compliance Report**" of **"Ryan International Academy, No.141/1, 141/2, 141/3 & 141/4, BM Kaval, Kengeri Hobli, Bengaluru – 560 082"**subject to proper maintenance of firefighting installations in the good working conditions and arrange for 40% of staffs / employees training within 03 months from the date of issue of this report.

ANJANAPURA FIRE STATION ★ BENGALURU ★

In case the fire prevention and fire fighting measures installed as per the recommendation of the department are not maintained in good working condition, if the evacuation measures are not properly followed and if any additional construction work is taken up in the building/premises, the renewal fire safety compliance report deemed to be cancelled and necessary legal action will be initiated against the developer/management/tenant and also separate NOC has to be obtained from the department for the storage of Chemicals, Solvents, petroleum products/Explosives, LPG etc., in the premises/building.

"***<u>This report is valid for only two years from the date of issue and is renewable without fail'.</u>***

Yours faithfully

21/07/25

DISTRICT FIRE OFFICER
Anjanapura Fire Station,
BANGALORE-560 108

*ಯಾವುದೇ ಸಂದರ್ಭದಲ್ಲಿ ಸಂದಾಯದಾರನು ಶುಲ್ಕ ಮರುಪಾವತಿಯನ್ನು ಕೊರಬಾರದು
Under no circumstances the remitter will seek a Charge Back

ಚಲನ್ ಚಾಲ್ತಿ ಅವಧಿ Challan Validity	ಜಿಲ್ಲೆ District	ಇಲಾಖೆ Department	ಡಿಡಿಓ ಕಚೇರಿ DDO Office	
7 Days	BENGALURU URBAN	DEPARTMENT OF KARNATAKA FIRE & EMERGENCY SERVICES	DIVISIONAL FIRE OFFICE. KARNATAKA FIRE AND EMERGENCY SEVICES. BANGALORE SOUTH RANGE. BANGALORE	
ವರ್ಗ Category	ದಿನಾಂಕ Date	ಚಲನ್ ಉಲ್ಲೇಖ ಸಂಖ್ಯೆ Challan Reference Number	ಡಿಡಿಓ ಕೋಡ್ DDO Code	
Government	18/07/2025 17:35:09	CR0725007000248992	14005O	
ಸಂದಾಯದಾರನ ಹೆಸರು Remitter Name		MSRyan International Academy	ಮೊಬೈಲ್ ಸಂಖ್ಯೆ Mobile Number	9035996378
ವಿಳಾಸ Address	No.141/1,141/2,141/3 & 141/4,BM Kavali,Kengeri Hobli,Bangalore 560082			

ಉದ್ದೇಶ Purpose	ಲೆಕ್ಕ ಶೀರ್ಷಿಕೆ Head of Account	ಉಪ ಉದ್ದೇಶದ ಹೆಸರು Sub Purpose Name	ಉದ್ದೇಶ ನಿರ್ದಿಷ್ಟ ಐಡಿ Purpose Specific ID	ಮೊತ್ತ Amount
COLLECTION OF FEES AND OTHER RECEIPTS FROM FIRE DEPARTMENT	0070~60~109~0~02~000	12.FOR ISSUE OF ADVISE ON FIRE PREVENTION AND FIRE FIGHTING FOR NON HIGH RISE BUILDINGS.	NA :	1000.00
ಸಂದಾಯ ಮಾಡುವ ಬ್ಯಾಂಕ್ Remittance Bank	State Bank of India e Pay	ಒಟ್ಟು ಮೊತ್ತ Grand Total		1000.00
		ಒಟ್ಟು ಮೊತ್ತ ಅಕ್ಷರಗಳಲ್ಲಿ Total Amount in Words		One Thousand Only

ಪಾವತಿ ವಿವರಗಳು\Payment Details	
ಪಾವತಿ ವಿಧ Payment Mode	Netbanking

*ನಿಮ್ಮ ವಹಿವಾಟನ್ನು ಸಂಸ್ಕರಿಸಲಾಗಿದೆ. ಮುಂದಿನ ಉಲ್ಲೇಖಕ್ಕಾಗಿ ದಯವಿಟ್ಟು ವಹಿವಾಟಿನ ಸಂಖ್ಯೆಯನ್ನು ಬರೆದಿಟ್ಟುಕೊಳ್ಳಿ. ವಹಿವಾಟು ಸಂಖ್ಯೆ
Your Transaction has been processed. Please note the Transaction number for future reference. Transaction No. 5571671567615

*ಕ್ರೆಡಿಟ್ ಕಾರ್ಡ್/ಡೆಬಿಟ್ ಕಾರ್ಡ್ ಮೂಲಕ ಮಾಡಿರುವ ಎಲ್ಲಾ ಪಾವತಿಗಳ ಮೇಲೆ ಹೆಚ್ಚುವರಿ ಸೇವಾ ಶುಲ್ಕ ಅನ್ವಯವಾಗುತ್ತದೆ. ಹಾಗೂ ಬ್ಯಾಂಕ್ ಅದನ್ನು ನೇರವಾಗಿ ಖರ್ಚು ಹಾಕುತ್ತದೆ.
Additional Service charges are applicable for all payments made through CC/DC and the same would be debited directly by the bank.

A3

GOOD FOR CONSTRUCTION

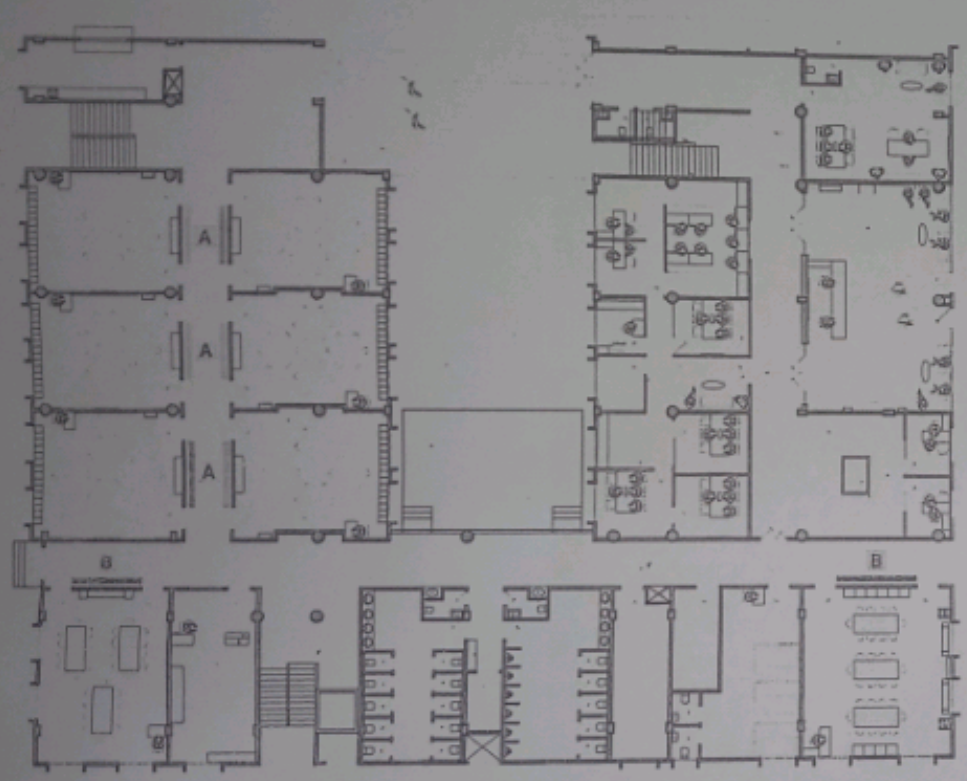

1 GROUND FLOOR PLAN
SCALE : 1:250

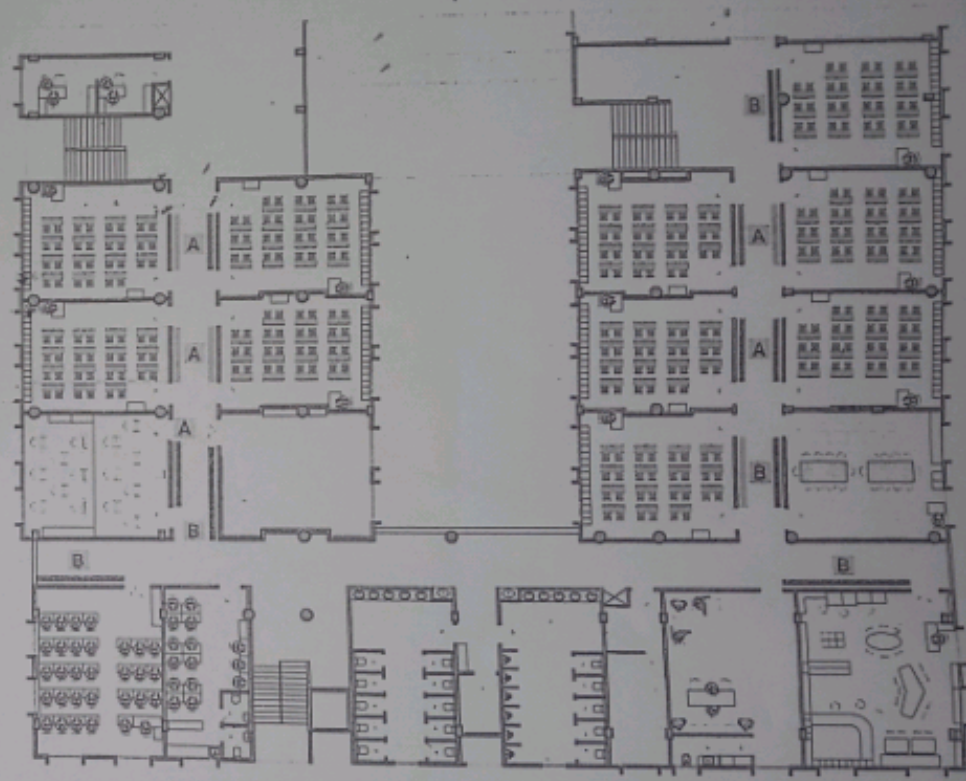

2 FIRST FLOOR PLAN
SCALE : 1:250

Ryan International Academy
Headmistress
Kanakapura Road

6/08/2021

06-08-21

LEGEND - SOFT BOARDS

SR. NO	TYPE	DIMENSIONS	COLOR
1	A	700 X 1100 MM	
2	B	900 X 1100 MM	

LEGEND - WALL POSITIONS

SR. NO	TYPE	LENGTH OF THE WALL	COLOR	REMARKS
1	A	3050 MM		WITHOUT SWITCH BOARD
2	B	3050 MM		WITH SWITCH BOARD
3	C	3050 MM		WITHOUT SWITCH BOARD
4	D	9050 MM		WITH SWITCH BOARD
5	E	3050 MM		WITHOUT SWITCH BOARD
6	F	3050 MM		WITH SWITCH BOARD
7	G	3050 MM		WITHOUT SWITCH BOARD
8	H	3050 MM		WITH SWITCH BOARD
9	I	3050 MM		WITHOUT SWITCH BOARD

DESIGNWORKS

SIGN & STAMP

APPROVED BY	CLIENT	FIRST ISSUE	DRAWN BY	CHECKED BY

REVISIONS

DATE	REV NO	DESCRIPTION

SHEET NAME: CORRIDOR - CLASSROOM SOFT BOARDS

DRAWING NO: 009

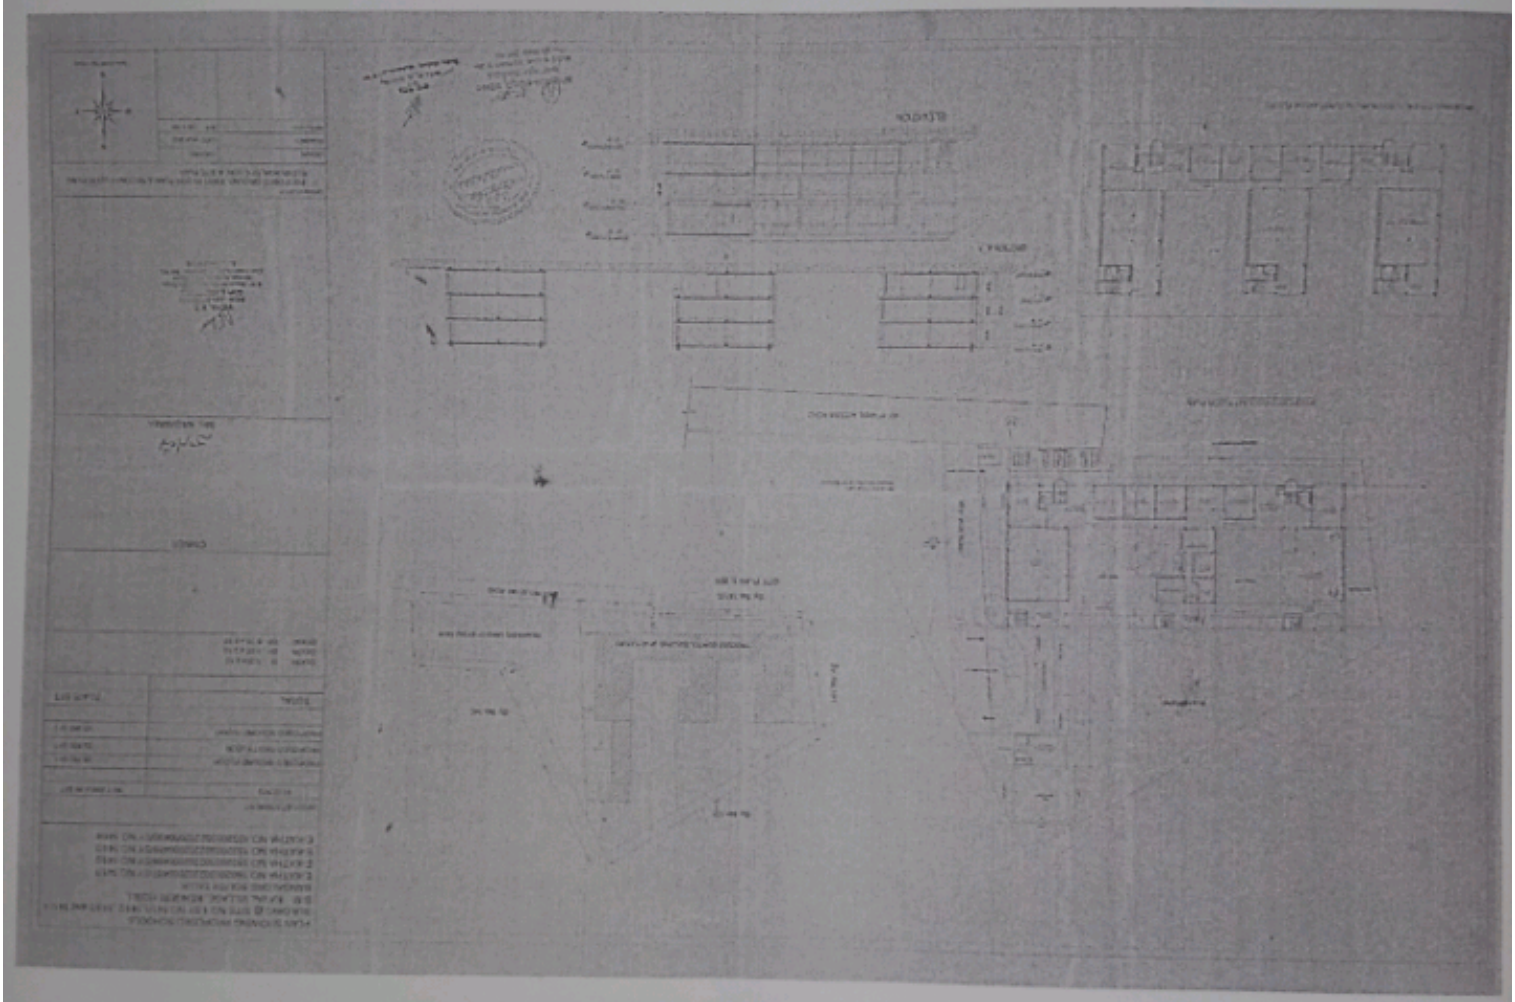

6/8/2021

Ryan International Academy
Headmistress
Kanakapura Road

06/08/21.

RIAK/002

Date:- 15-7-2025

To,

The Officer-in-Charge
Fire Department
Tulsipura main Road, Opp.D.S.Max Apartment,
Jitendra Nagar, Anjanapura Twp, Bengaluru,
Karnataka-560108

Subject: Request for Renewal of Fire Safety Compliance Certificate– Ryan International Academy-Kanakapura Road.

Dear Sir/Madam,

Greetings from **Ryan International Academy-Kanakapura**

We are writing to request the **renewal of our Fire Safety Compliance Certificate** for the school premises located at **Ryan International Academy – Kanakapura, Survey No. 141 (1-4), BM Kaval, Kanakapura Road, Bangaluri, Karanatka-560082**

Our current certificate is due for renewal, and we wish to ensure continued compliance with fire safety norms.

We have maintained all safety standards, including:

1) Regular servicing of fire extinguishers.
2) Functional emergency exits and signage.
3) Conducting fire drills and staff awareness training.
4) Upkeep of electrical systems and fire alarms.

We kindly request your team to conduct the necessary inspection and initiate the renewal process. Please share the schedule of your visit.

Looking forward to your guidance and support.

Thanking You,

15/7/2025

Ryan International Ac... Kanakapura Road
Headmistress

Your Sincerely,
Laxmi Kedareshwaran
Headmistress
Ryan International Academy- Kanakapura Road

08495810170
hm.kanakapura@ryaninternationalacademy.org